
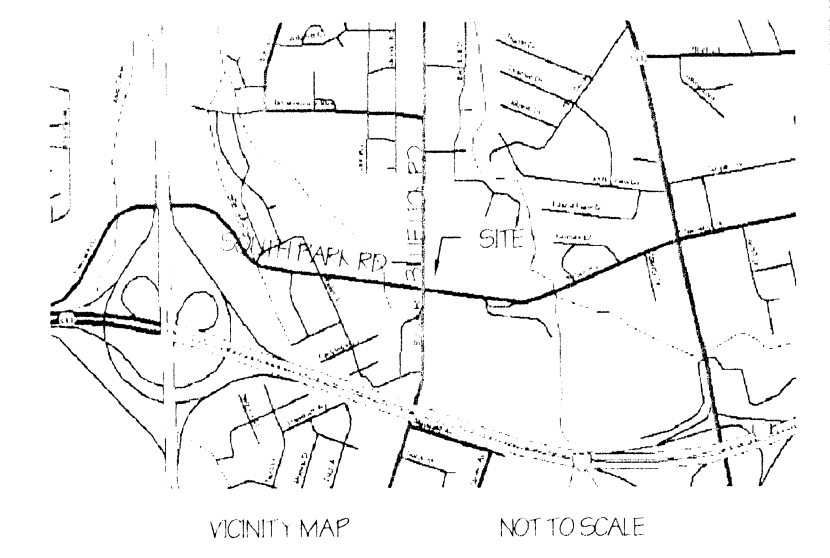
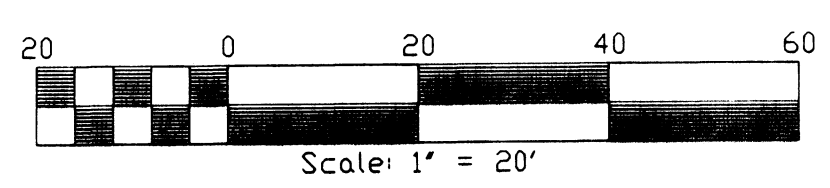


- LEGEND
- ✕ LIGHT POLE
 - UTILITY POLE
 - SIGN
 - BOLLARD
 - GUY WIRE
 - R/W RIGHT-OF-WAY
 - OH.P. OVER-HEAD POWER
 - FC FILL CAPS
 - VRC VAPOR RECOVERY CAPS
 - PA PUMP ACCESS
 - FENCELINE
 - WV WATER VALVE
 - Q FIRE HYDRANT
 - WM WATER METER
 - MW MONITORING WELL
 - GV GAS VALVE
 - POB POINT OF BEGINNING
 - CO CLEAN-OUT

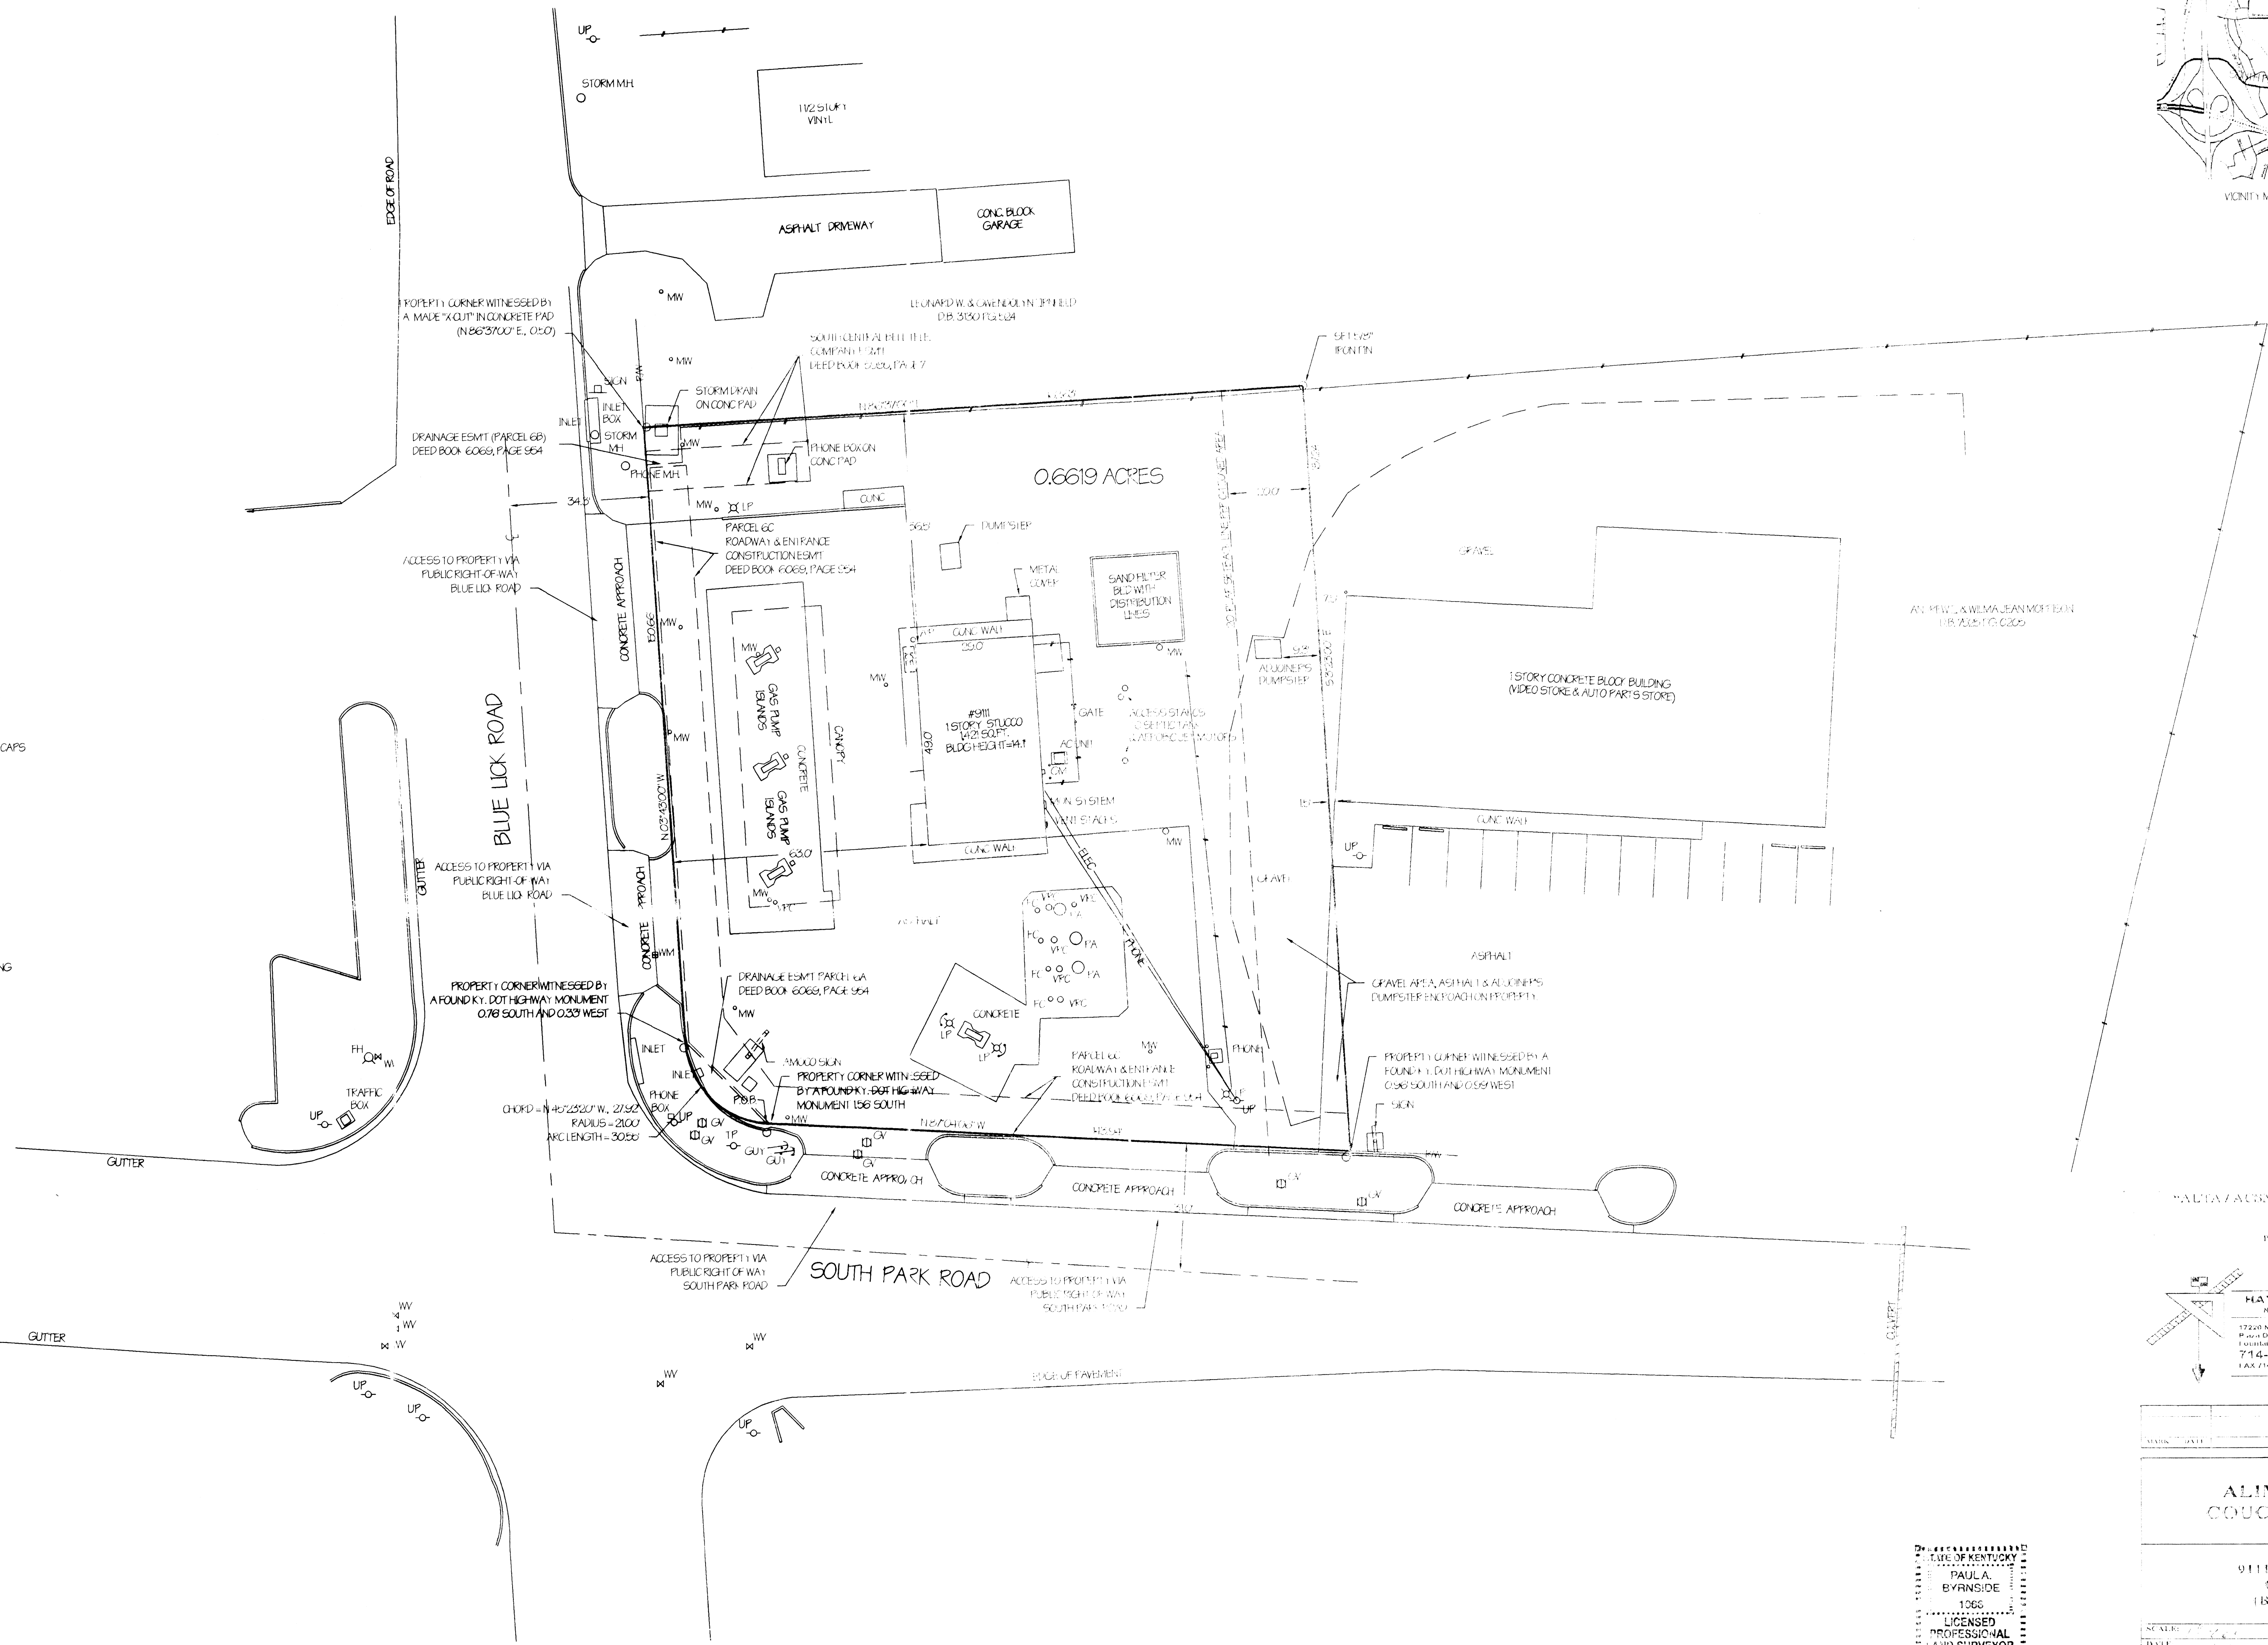


"ALTA/ACSM LAND TITLE SURVEY"

PREPARED FOR:

HAYES & MATTHEWS, INC.
NATIONAL DIVISION - ALTA SURVEYS
17220 Newhope Street - Suite 100/109
P.O. Box 100, Largo, MD 21074
714-979-7181
FAX 714-511-2840

DATE	BY	APPROVED
ALIMENTATION COUCHE TARD INC		
9111 Blue Lick Road Okolona, KY (Bigfoot Amoco)		
SCALE: 1" = 20'	CHECKED BY:	
DATE: 6/19/01	APPROVED BY:	
DRAWN BY:	DATE: 6/19/01	
CHIEF BY:	DATE: 6/19/01	

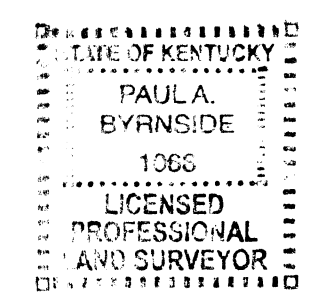

DRAWN BY: WP DATE: 5-23-01 DWG. NO.: 01173		APPROVED BY: PROJ. NO.: DWG. NO.:		REVISIONS: 6-19-01 (RECEIVED UNDERLYING DOCUMENTS)		PROJECT: "ALTA/ACSM" SURVEY OF 9111 BLUE LICK ROAD JEFFERSON COUNTY, KENTUCKY		SHT. NO.: 10 OF 2	
						SHT. NAME: PAUL BYRNSIDE SURVEYING 1971 EIGHT MILE ROAD CINCINNATI, OHIO 45226 513.474.6020		DATE: 21998	

#109